REVISIONS		
DATE	NAME	LIC. No.

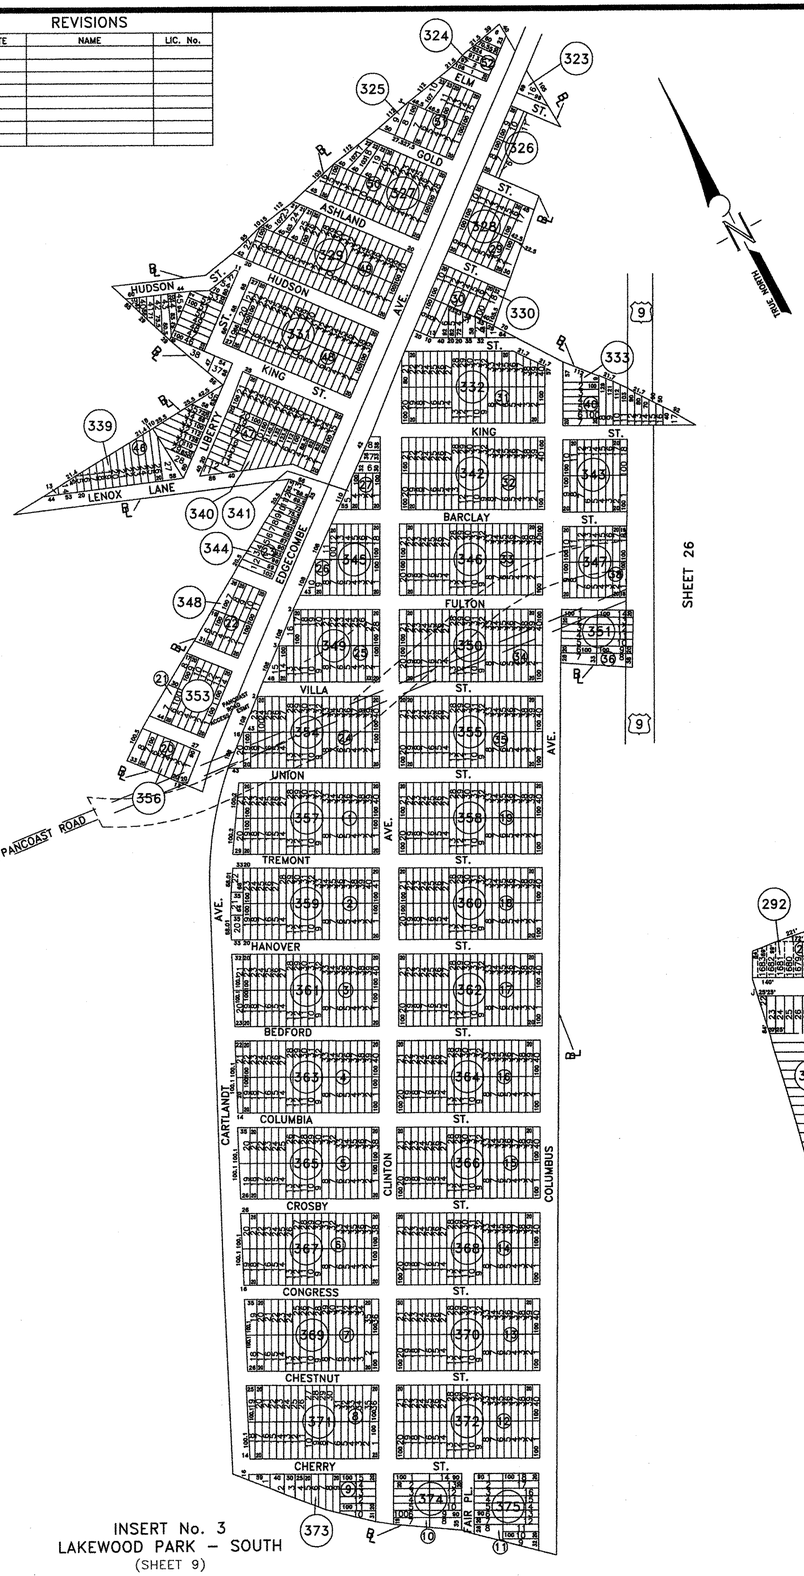

INSERT No. 3
LAKEWOOD PARK – SOUTH
(SHEET 9)

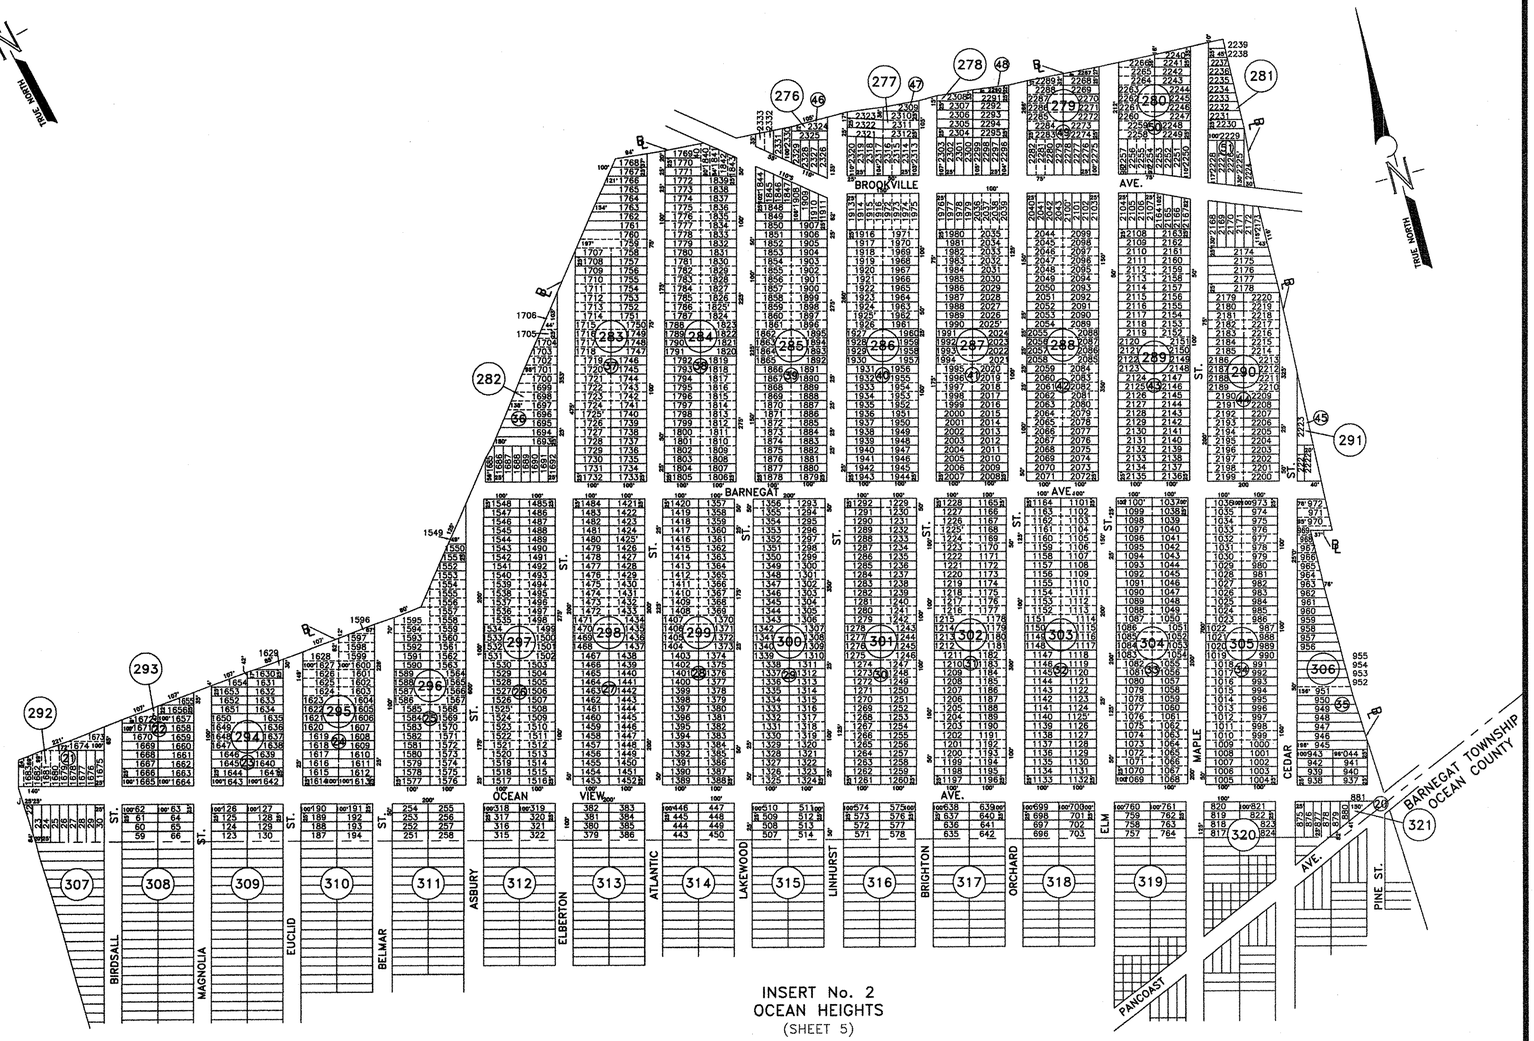

INSERT No. 2
OCEAN HEIGHTS
(SHEET 5)

GRAPHIC SCALE

200 0 100 200 400 800

(IN FEET)
1 inch = 200 ft.

THIS MAP HAS BEEN REDRAWN USING COMPUTER AIDED DRAFTING/DESIGN (CAD/D) AND COORDINATE GEOMETRY (COGO).

TAX MAP
OCEAN TOWNSHIP
OCEAN COUNTY, NEW JERSEY

SCALE: 1" = 200' NOVEMBER, 2002

THOMAS CRADER, P.L.S. 21782
SCHOOR DEPALMA
940 CEDAR BRIDGE AVENUE – P.O. BOX 1429
BRICK, NEW JERSEY 08723

12-10