THIS SHEET IS AN AUTOCAD COMPUTER GENERATED DRAWING.
THIS WAS DONE UNDER THE SUPERVISION OF T. RONALD GSELL, P.E. & P.L.S.
LICENSED LAND SURVEYOR N.J. LICENSE NO. 12812 DATED OCTOBER 31,2003.
THE APPROVED ORIGINAL IS ON FILE IN THE ENGINEER'S OFFICE.

ALL PRIVATE ROADS ON THIS SHEET ARE KNOWN AS LOT 1 IN BLOCK 57.01

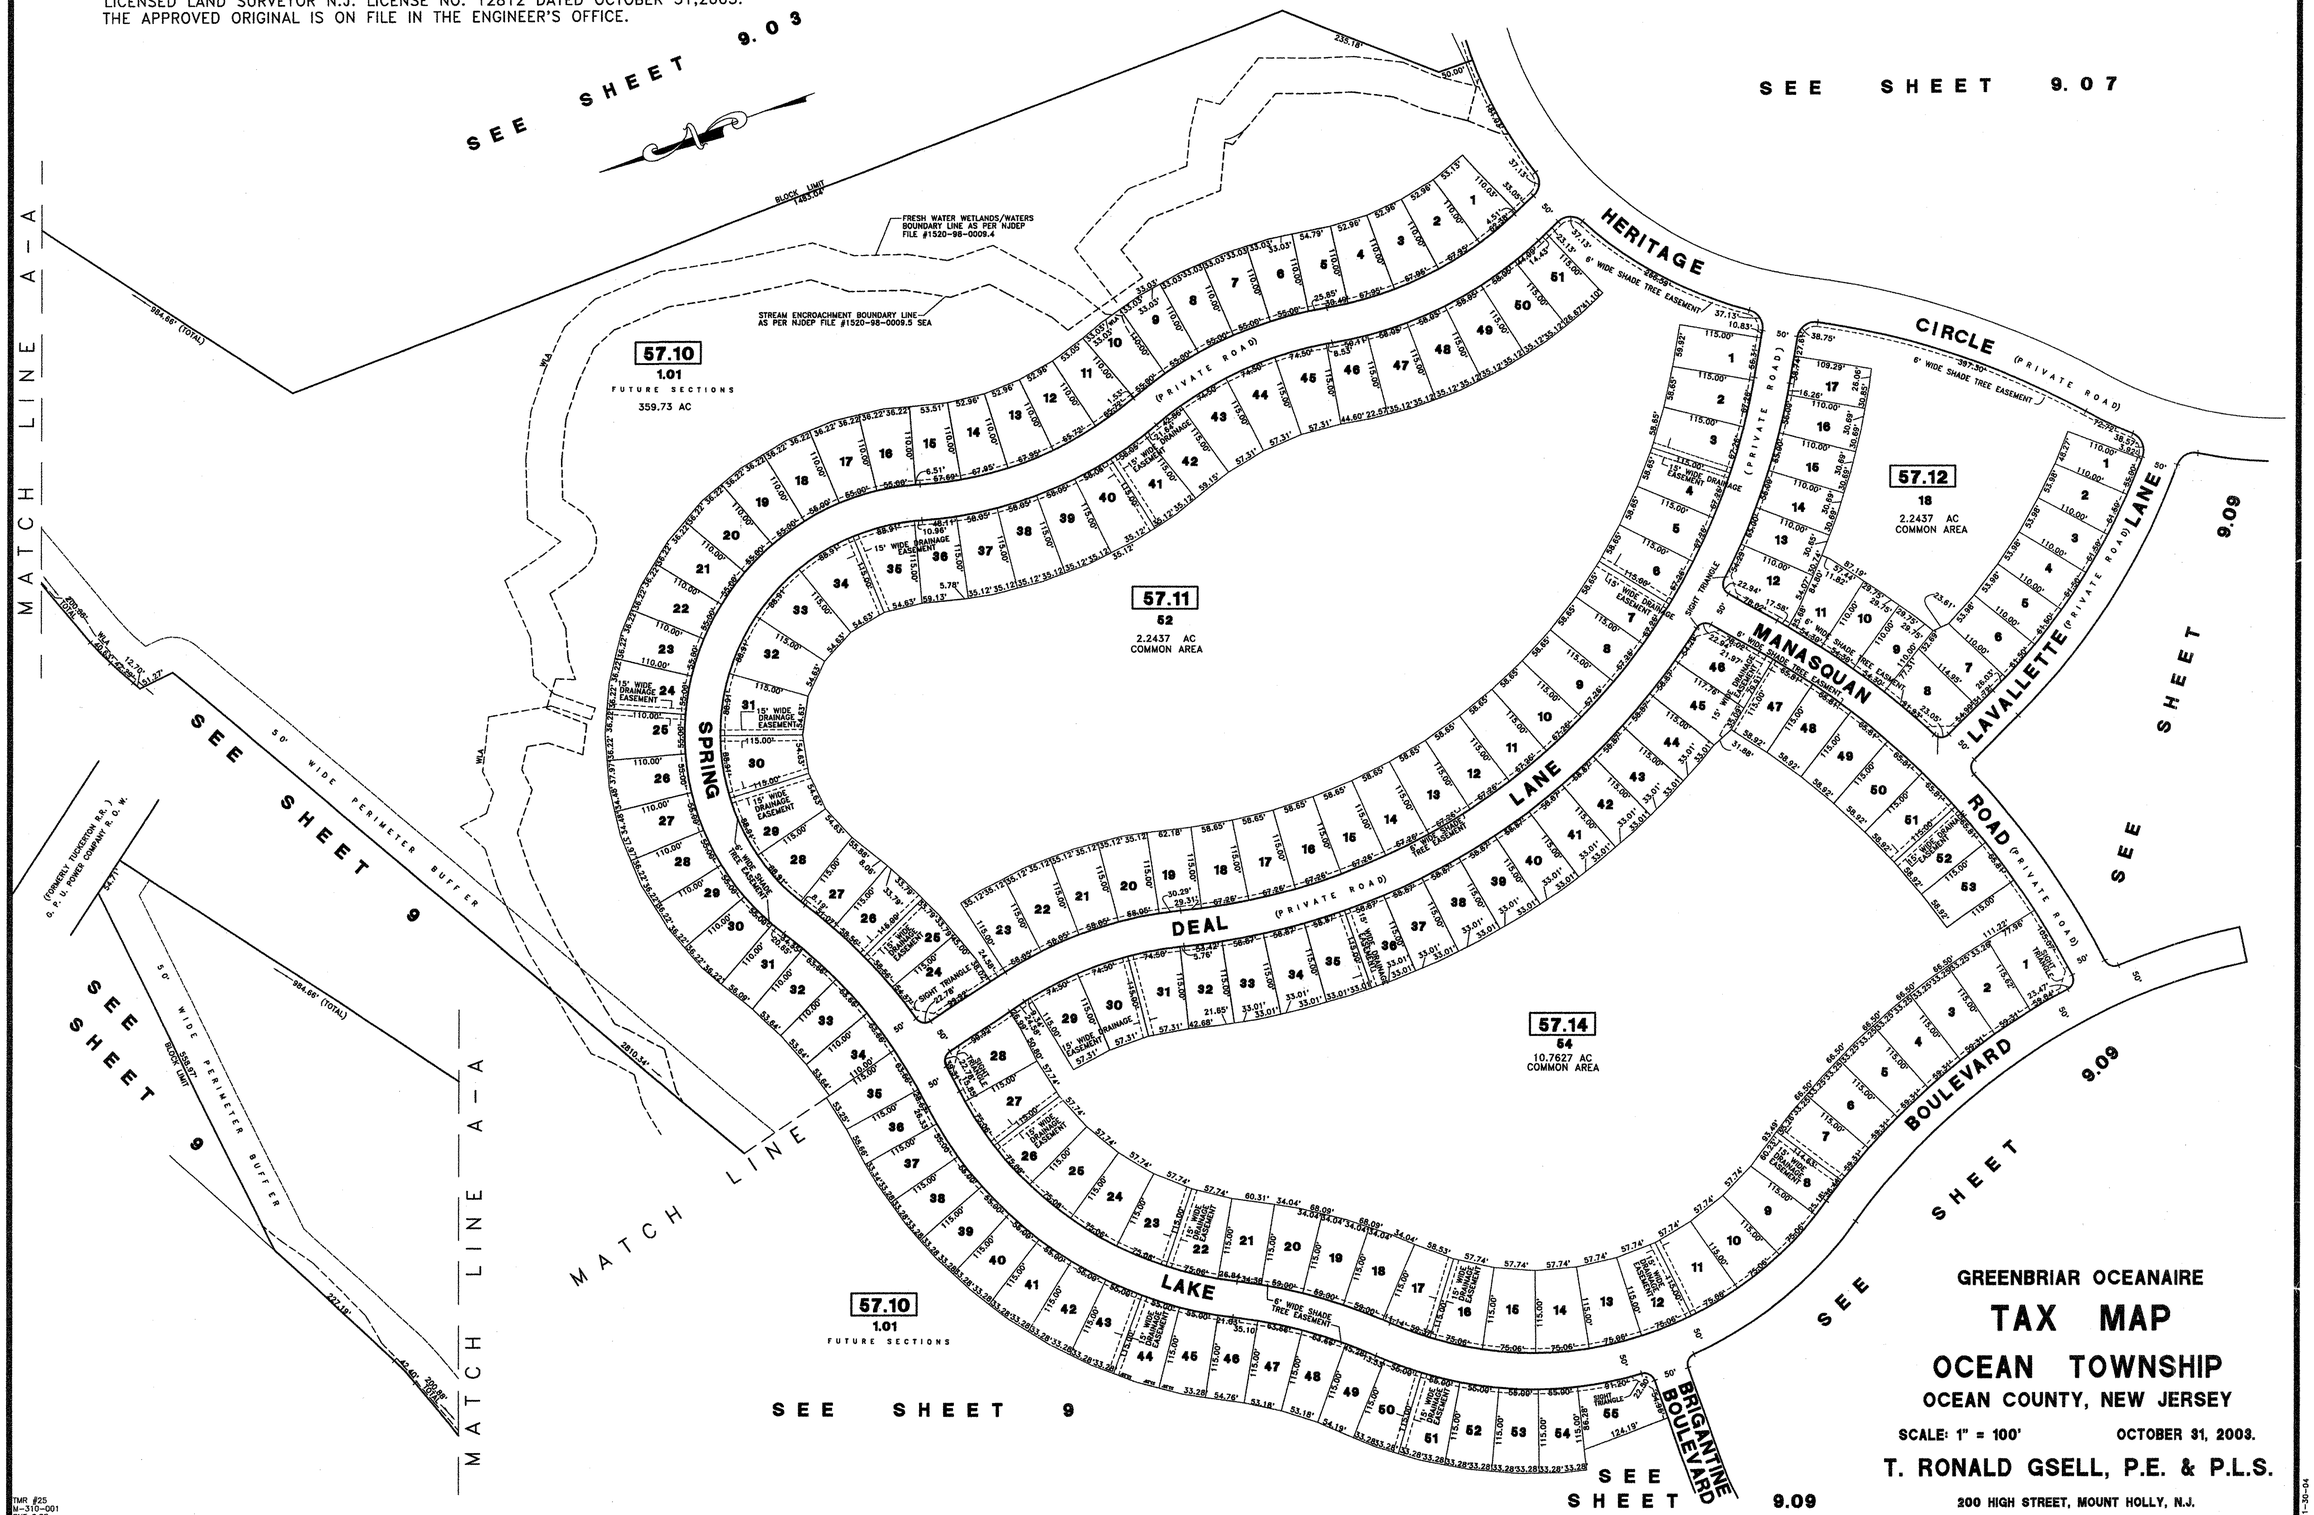

GREENBRIAR OCEANAIRE

TAX MAP

OCEAN TOWNSHIP

OCEAN COUNTY, NEW JERSEY

SCALE: 1" = 100' OCTOBER 31, 2003.

T. RONALD GSELL, P.E. & P.L.S.

200 HIGH STREET, MOUNT HOLLY, N.J.

TMR #25
M-310-001
SHT 9.08

11-30-04