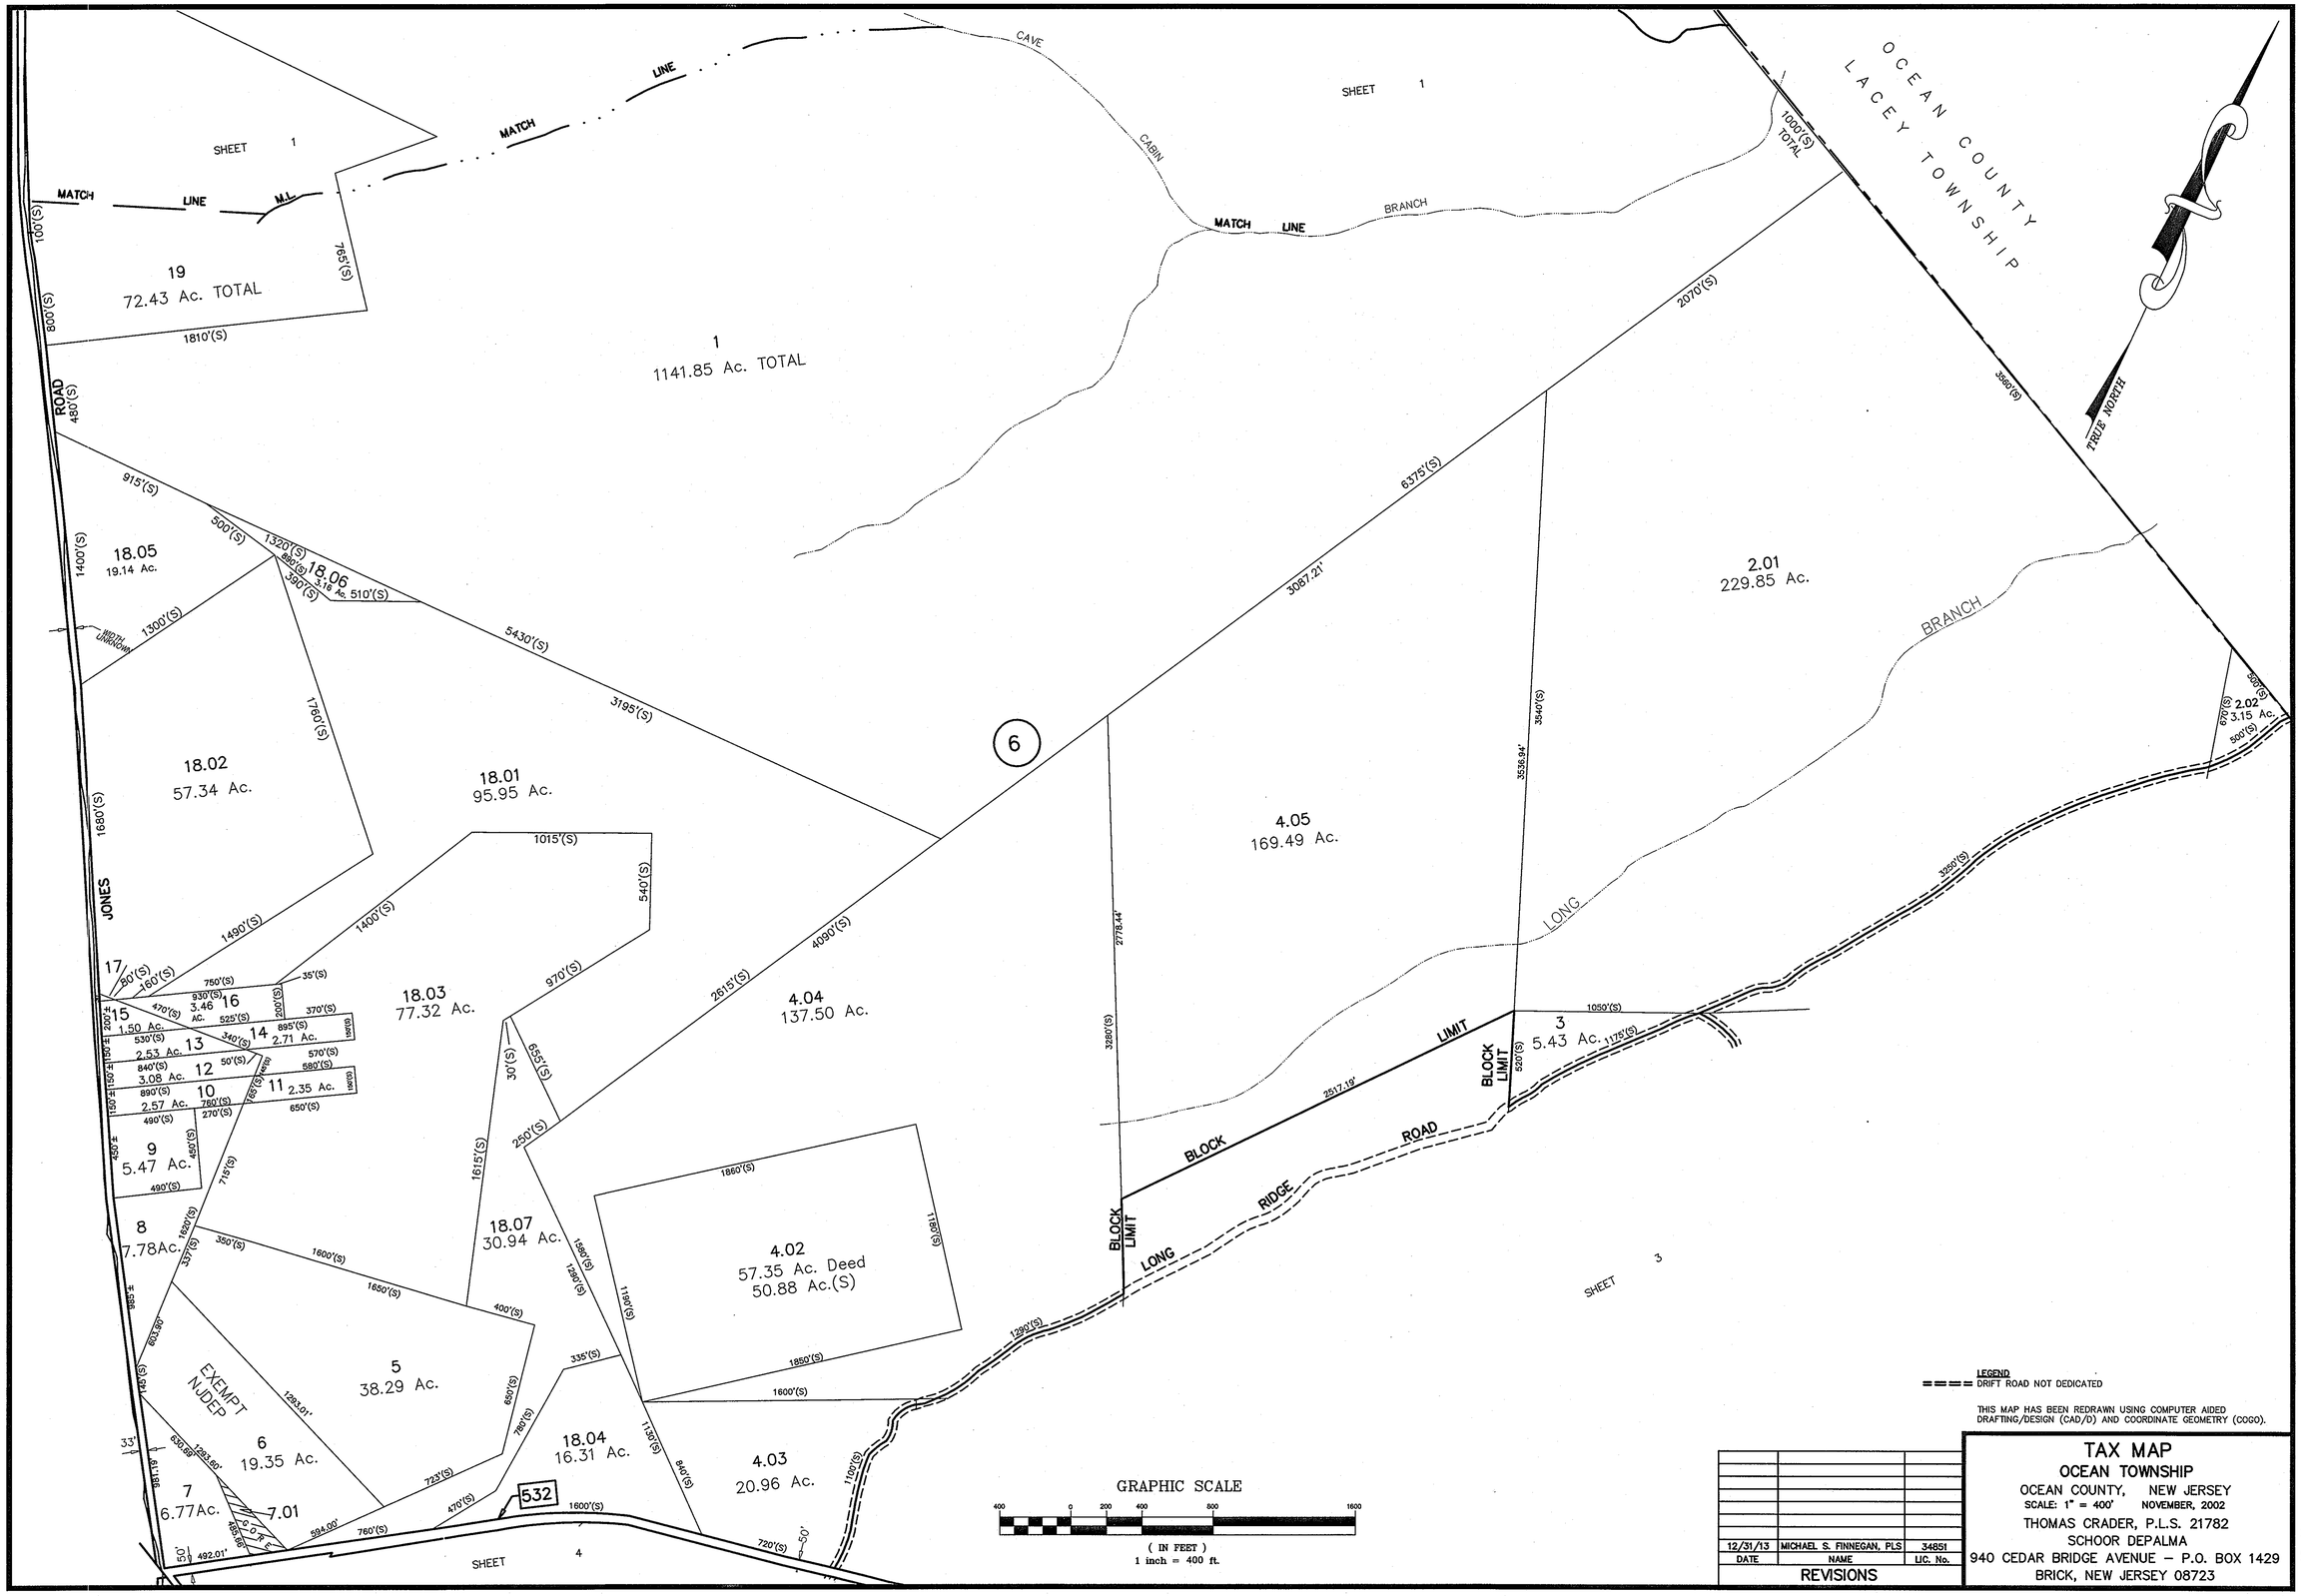
OCEAN COUNTY
LACEY TOWNSHIP
TRUE NORTH
SHEET 1
MATCH LINE
M.L.
CAVE
CABIN
BRANCH
1
1141.85 Ac. TOTAL
19
72.43 Ac. TOTAL
18.05
19.14 Ac.
18.06
3.16 Ac.
18.02
57.34 Ac.
18.01
95.95 Ac.
18.03
77.32 Ac.
18.07
30.94 Ac.
18.04
16.31 Ac.
4.02
57.35 Ac. Deed
50.88 Ac.(S)
4.03
20.96 Ac.
4.04
137.50 Ac.
4.05
169.49 Ac.
2.01
229.85 Ac.
2.02
3.15 Ac.
3
5.43 Ac.
5
38.29 Ac.
6
19.35 Ac.
7
6.77Ac.
7.01
8
7.78Ac.
9
5.47 Ac.
10
2.57 Ac.
11
2.35 Ac.
12
3.08 Ac.
13
2.53 Ac.
14
2.71 Ac.
15
1.50 Ac.
16
3.46 Ac.
17
EXEMPT NJDEP
JONES ROAD
BLOCK LIMIT
LONG RIDGE ROAD
LONG BRANCH
532
6
SHEET 3
SHEET 4
GRAPHIC SCALE
(IN FEET)
1 inch = 400 ft.
LEGEND
DRIFT ROAD NOT DEDICATED
THIS MAP HAS BEEN REDRAWN USING COMPUTER AIDED DRAFTING/DESIGN (CAD/D) AND COORDINATE GEOMETRY (COGO).
12/31/13 | MICHAEL S. FINNEGAN, PLS | 34851
DATE | NAME | LIC. No.
REVISIONS
TAX MAP
OCEAN TOWNSHIP
OCEAN COUNTY, NEW JERSEY
SCALE: 1" = 400' NOVEMBER, 2002
THOMAS CRADER, P.L.S. 21782
SCHOOR DEPALMA
940 CEDAR BRIDGE AVENUE – P.O. BOX 1429
BRICK, NEW JERSEY 08723
12-11