ALL PRIVATE ROADS ON THIS SHEET ARE KNOWN AS LOT 1 IN BLOCK 57.01

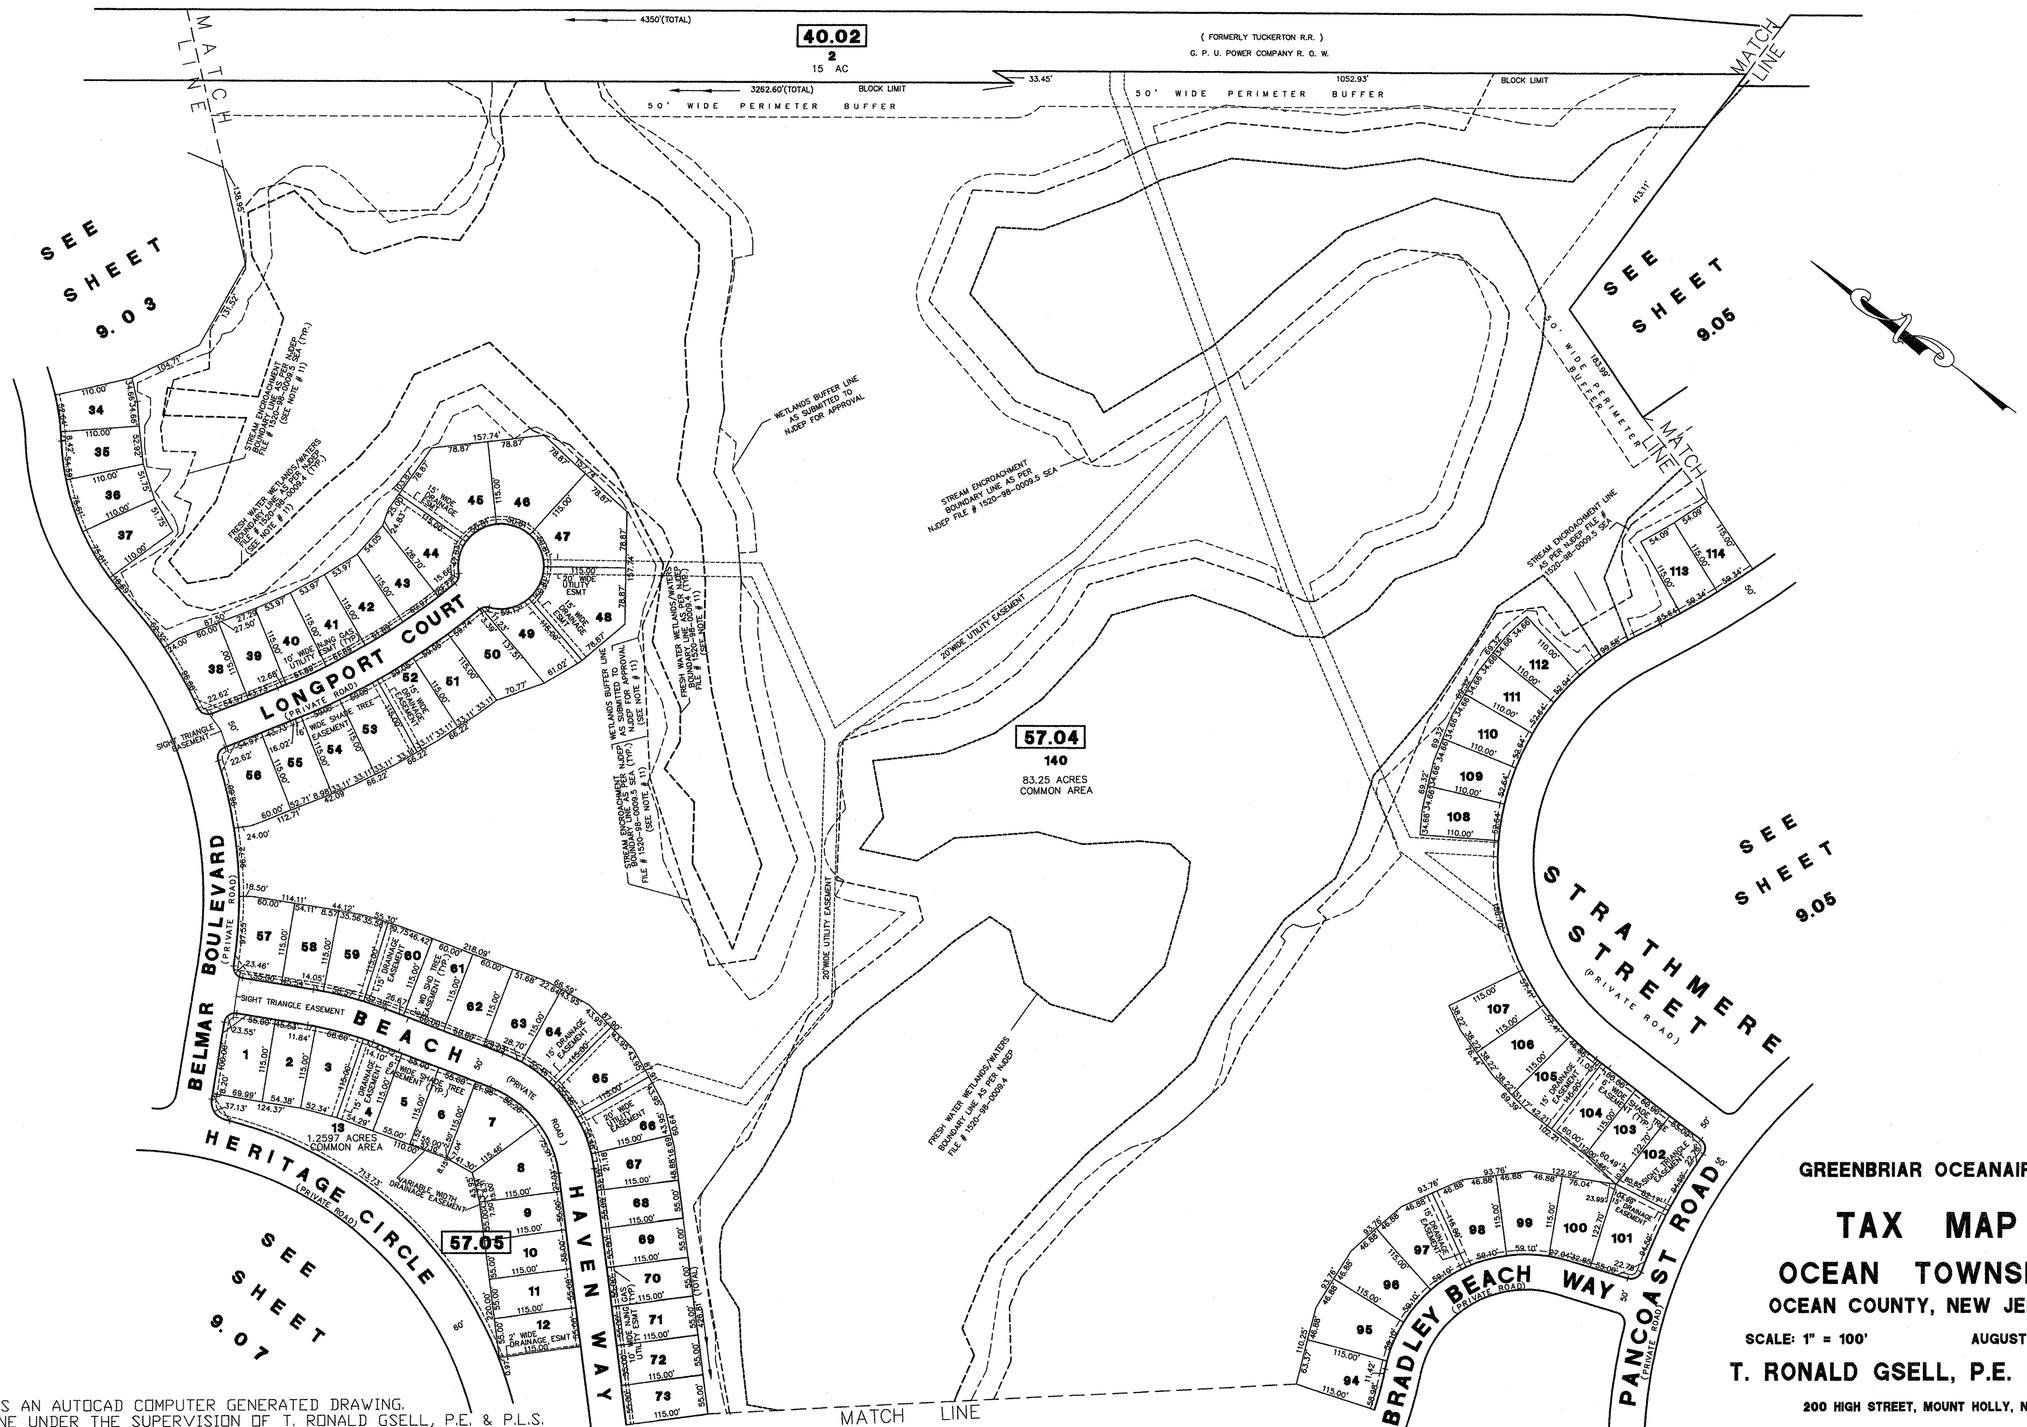

GREENBRIAR OCEANAIRE

TAX MAP

OCEAN TOWNSHIP

OCEAN COUNTY, NEW JERSEY

SCALE: 1" = 100' AUGUST 15, 2002.

T. RONALD GSELL, P.E. & P.L.S.

200 HIGH STREET, MOUNT HOLLY, N.J.

THIS SHEET IS AN AUTOCAD COMPUTER GENERATED DRAWING.
THIS WAS DONE UNDER THE SUPERVISION OF T. RONALD GSELL, P.E. & P.L.S.
LICENSED LAND SURVEYOR N.J. LICENSE NO. 12812 DATED AUGUST 15, 2002.
THE APPROVED ORIGINAL IS ON FILE IN THE ENGINEER'S OFFICE.

TMR #25
M-310-001
SHT 9.04

9-20-05